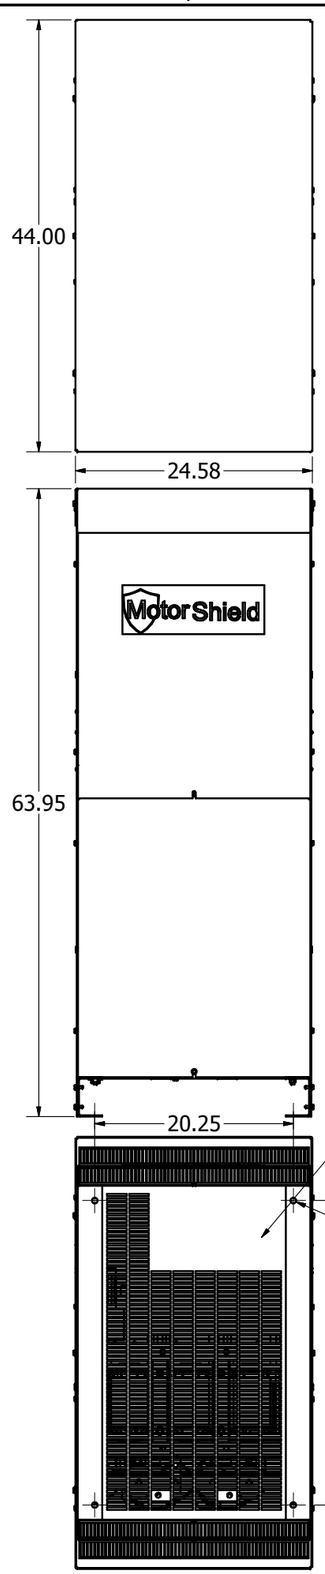

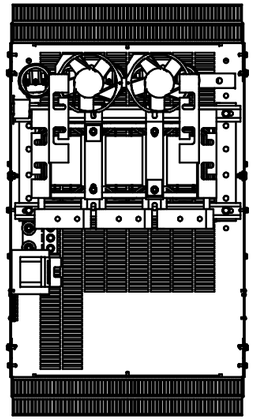

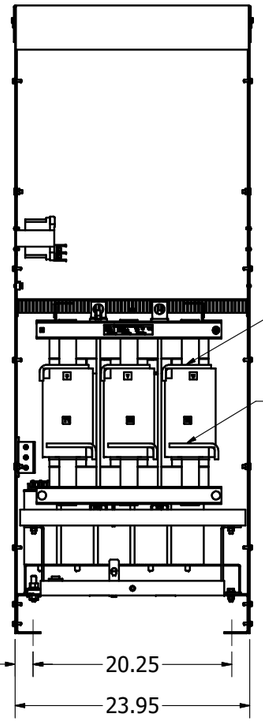

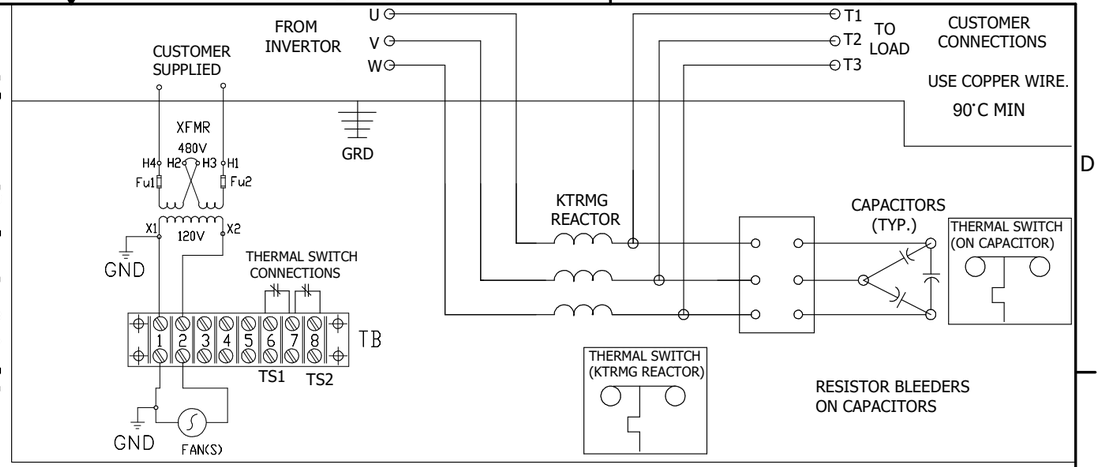

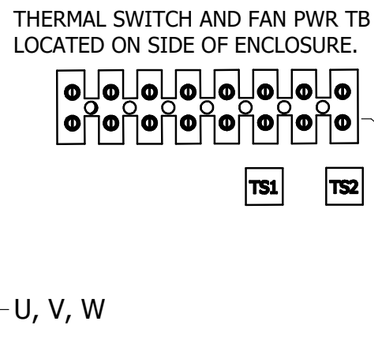

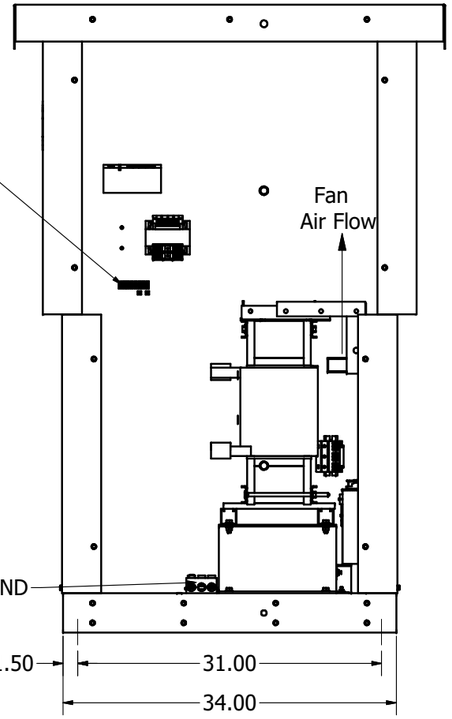

MSD PART NUMBER	HP	VOLTAGE	CURRENT	WEIGHT	PRESSURE TERMINAL WIRE RANGE
MSN0600A300	500	480V	600 AMPS	713LBS	(3) 600MCM-2AWG

NOTE: FOR TERMINAL TORQUE SEE IOM MANUAL.

CUSTOMER IS RESPONSIBLE FOR INSTALLATION TO MEET ALL NATIONAL AND LOCAL ELECTRICAL CODES.

NO	REVISION	DATE	BY
C	ADD FANS	5/26/17	DSW
B	3383 PT TERMINAL CHANGE	7/29/15	DSW
A	AS BUILT	7/14/2015	DSW

TOLERANCES (EXCEPT AS NOTED)
DECIMAL
.XX +/- .03
.XXX +/- .01
FRACTIONAL
+/- 1/32
ANGULAR
+/- 1°

TCI
W132 N10611 Grant Drive
Germantown, WI 53022

MSN0600A300
MotorShield Sinewave Filter
480/3/60, Type 1/3R.

DRN. BY DSW | DATE 7/14/15 | DWG. No. 105800DG
SCALE 1/10 | APRVD. | SHEET 1 OF 1